Chipsmall Limited consists of a professional team with an average of over 10 year of expertise in the distribution of electronic components. Based in Hongkong, we have already established firm and mutual-benefit business relationships with customers from,Europe,America and south Asia,supplying obsolete and hard-to-find components to meet their specific needs.

With the principle of “Quality Parts,Customers Priority,Honest Operation,and Considerate Service”,our business mainly focus on the distribution of electronic components. Line cards we deal with include Microchip,ALPS,ROHM,Xilinx,Pulse,ON,Everlight and Freescale. Main products comprise IC,Modules,Potentiometer,IC Socket,Relay,Connector.Our parts cover such applications as commercial,industrial, and automotives areas.

We are looking forward to setting up business relationship with you and hope to provide you with the best service and solution. Let us make a better world for our industry!

Contact us

Tel: +86-755-8981 8866 Fax: +86-755-8427 6832
Email & Skype: info@chipsmall.com Web: www.chipsmall.com
Address: A1208, Overseas Decoration Building, #122 Zhenhua RD., Futian, Shenzhen, China

THIS DRAWING IS UNPUBLISHED. RELEASED FOR PUBLICATION -,- .
© COPYRIGHT - By - ALL RIGHTS RESERVED.

ÄNDERUNGEN DIE DEM TECH-NISCHEN FORTSCHRITT DIENEN, BEHALTEN WIR UNS VOR

CAD-ORIGINAL
ZEICHNUNG NICHT ÄNDERN

GEGENSTECKER/KONTAKT: [X] 825 433 [X] 167 301-4
MATED WITH:

ZEICHNUNG GESCHÜTZT DURCH
© COPYRIGHT 1975
AMP DEUTSCHLAND GMBH
ALLE RECHTE VORBEHALTEN

LOC	DIST
—	—

REVISIONS

P	LTR	DESCRIPTION	DATE	DWN	APVD
	W	Tolerance Value Change for L	6JAN12	MHM	RP

1 OBSOLETE PARTS: OBSOLETE CIS STREAMLINING PER D.RENAUD/D.SINISI

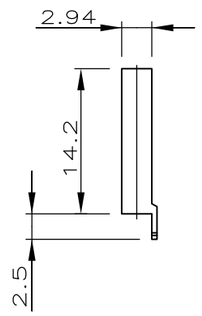

EINREIHIG

POLZ.	L±0.8	BESTELL-NR.		
-	-			-
2	5.08	925 369	-2	
3	7.62		-3	
4	10.16		-4	
5	12.70		-5	
6	15.24		-6	
7	17.78		-7	
8	20.32		-8	
9	22.86		-9	
10	25.40	1-	-0	
11	27.94	1-	-1	
12	30.48	1-	-2	
13	33.02	1-	-3	
14	35.56	1-	-4	
15	38.10	1-	-5	
16	40.64	1-	-6	
17	43.18	~~1-~~	~~-7~~	OBSOLETE
18	45.72	1-	-8	
19	48.26	1-	-9	
20	50.80	2-	-0	
21	53.34	~~2-~~	~~-1~~	
22	55.88	~~2-~~	~~-2~~	1
23	58.42	~~2-~~	~~-3~~	OBSOLETE
24	60.96	~~2-~~	~~-4~~	
25	63.50	~~2-~~	~~-5~~	
26	66.04	~~2-~~	~~-6~~	OBSOLETE
27	68.58	~~2-~~	~~-7~~	
28	71.12	~~2-~~	~~-8~~	1
29	73.66	~~2-~~	~~-9~~	OBSOLETE
30	76.20	~~3-~~	~~-0~~	
31	78.74	~~3-~~	~~-1~~	OBSOLETE
32	81.28	~~3-~~	~~-2~~	1
33	83.82	~~3-~~	~~-3~~	OBSOLETE
34	86.36	~~3-~~	~~-4~~	OBSOLETE
35	88.90	~~3-~~	~~-5~~	OBSOLETE 1
36	91.44	3-	-6	
37	93.98	~~3-~~	~~-7~~	1
38	96.52	~~3-~~	~~-8~~	OBSOLETE
39	99.06	3-	-9	
40	101.60	~~4-~~	~~-0~~	1
41	104.14	~~4-~~	~~-1~~	OBSOLETE
42	106.68	~~4-~~	~~-2~~	
43	109.22	4-	-3	
44	111.76	~~4-~~	~~-4~~	
45	114.30	~~4-~~	~~-5~~	1
46	116.84	~~4-~~	~~-6~~	
47	119.38	~~4-~~	~~-7~~	OBSOLETE
48	121.92	~~4-~~	~~-8~~	
49	124.46	~~4-~~	~~-9~~	
50	127.00	5- 925 369	-0	

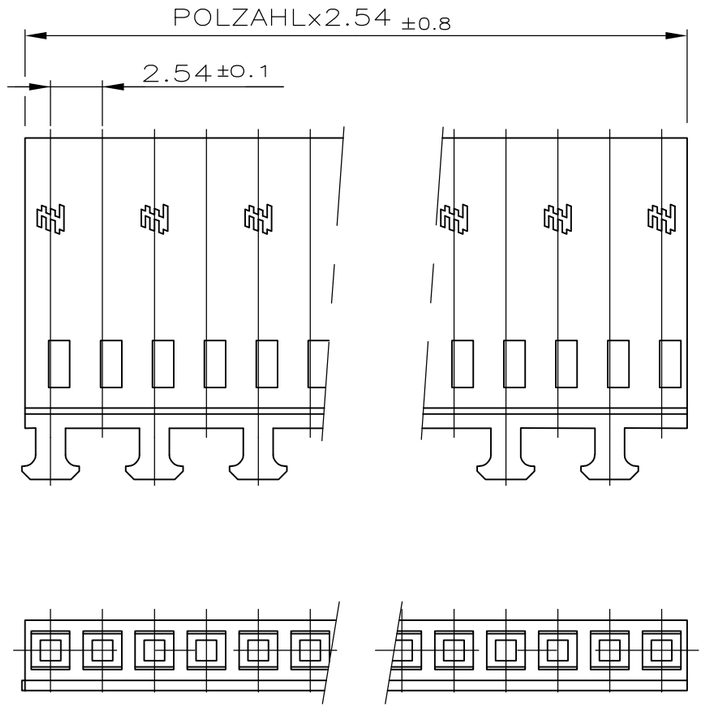

RAST-NOPPENSTELLUNG WECHSELT PRODUKTIONSBEDINGT.
NOPPEN VERRASTEN ENTSPRECHEND LINKS ODER RECHTS MIT STIFTLEISTE.

POSITIONS OF LOCKING DEVICE CHANGED CONDITIONAL OF PRODUCTION.
KNUPS LOCK ACCORDING ON THE LEFT OR RIGHT SIDE WITH PIN HEADER.

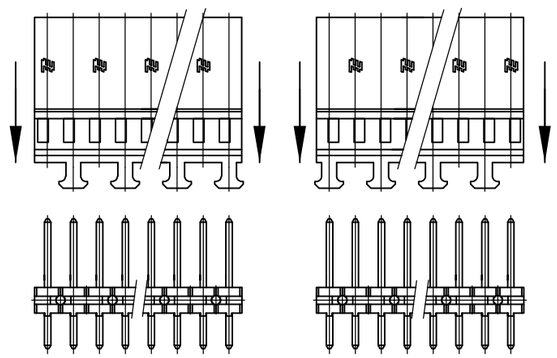

ZEICHNUNG GÜLTIG AB KW 32/95

THIS DRAWING IS A CONTROLLED DOCUMENT.

DIMENSIONS: mm

TOLERANCES UNLESS OTHERWISE SPECIFIED:
0 PLC ± -
1 PLC ± -
2 PLC ± 0.2mm
3 PLC ± -
4 PLC ± -
ANGLES ± -

MATERIAL: PA 6.6
FINISH: -

GRÜN RAL6011
OBERFLÄCHE
FARBE
WAR 75-9226

DWN DAHLHEIMER 05.12.75
CHK KREPP -
APVD —
PRODUCT SPEC —
APPLICATION SPEC —
WEIGHT —

TE Connectivity

NAME: AMPMODU IV GEHAEUSE, EINREIHIG

SIZE	CAGE CODE	DRAWING NO	RESTRICTED TO
A3	00779	C-925369	—

CUSTOMER DRAWING

SCALE	SHEET	REV
—	1 OF 1	W